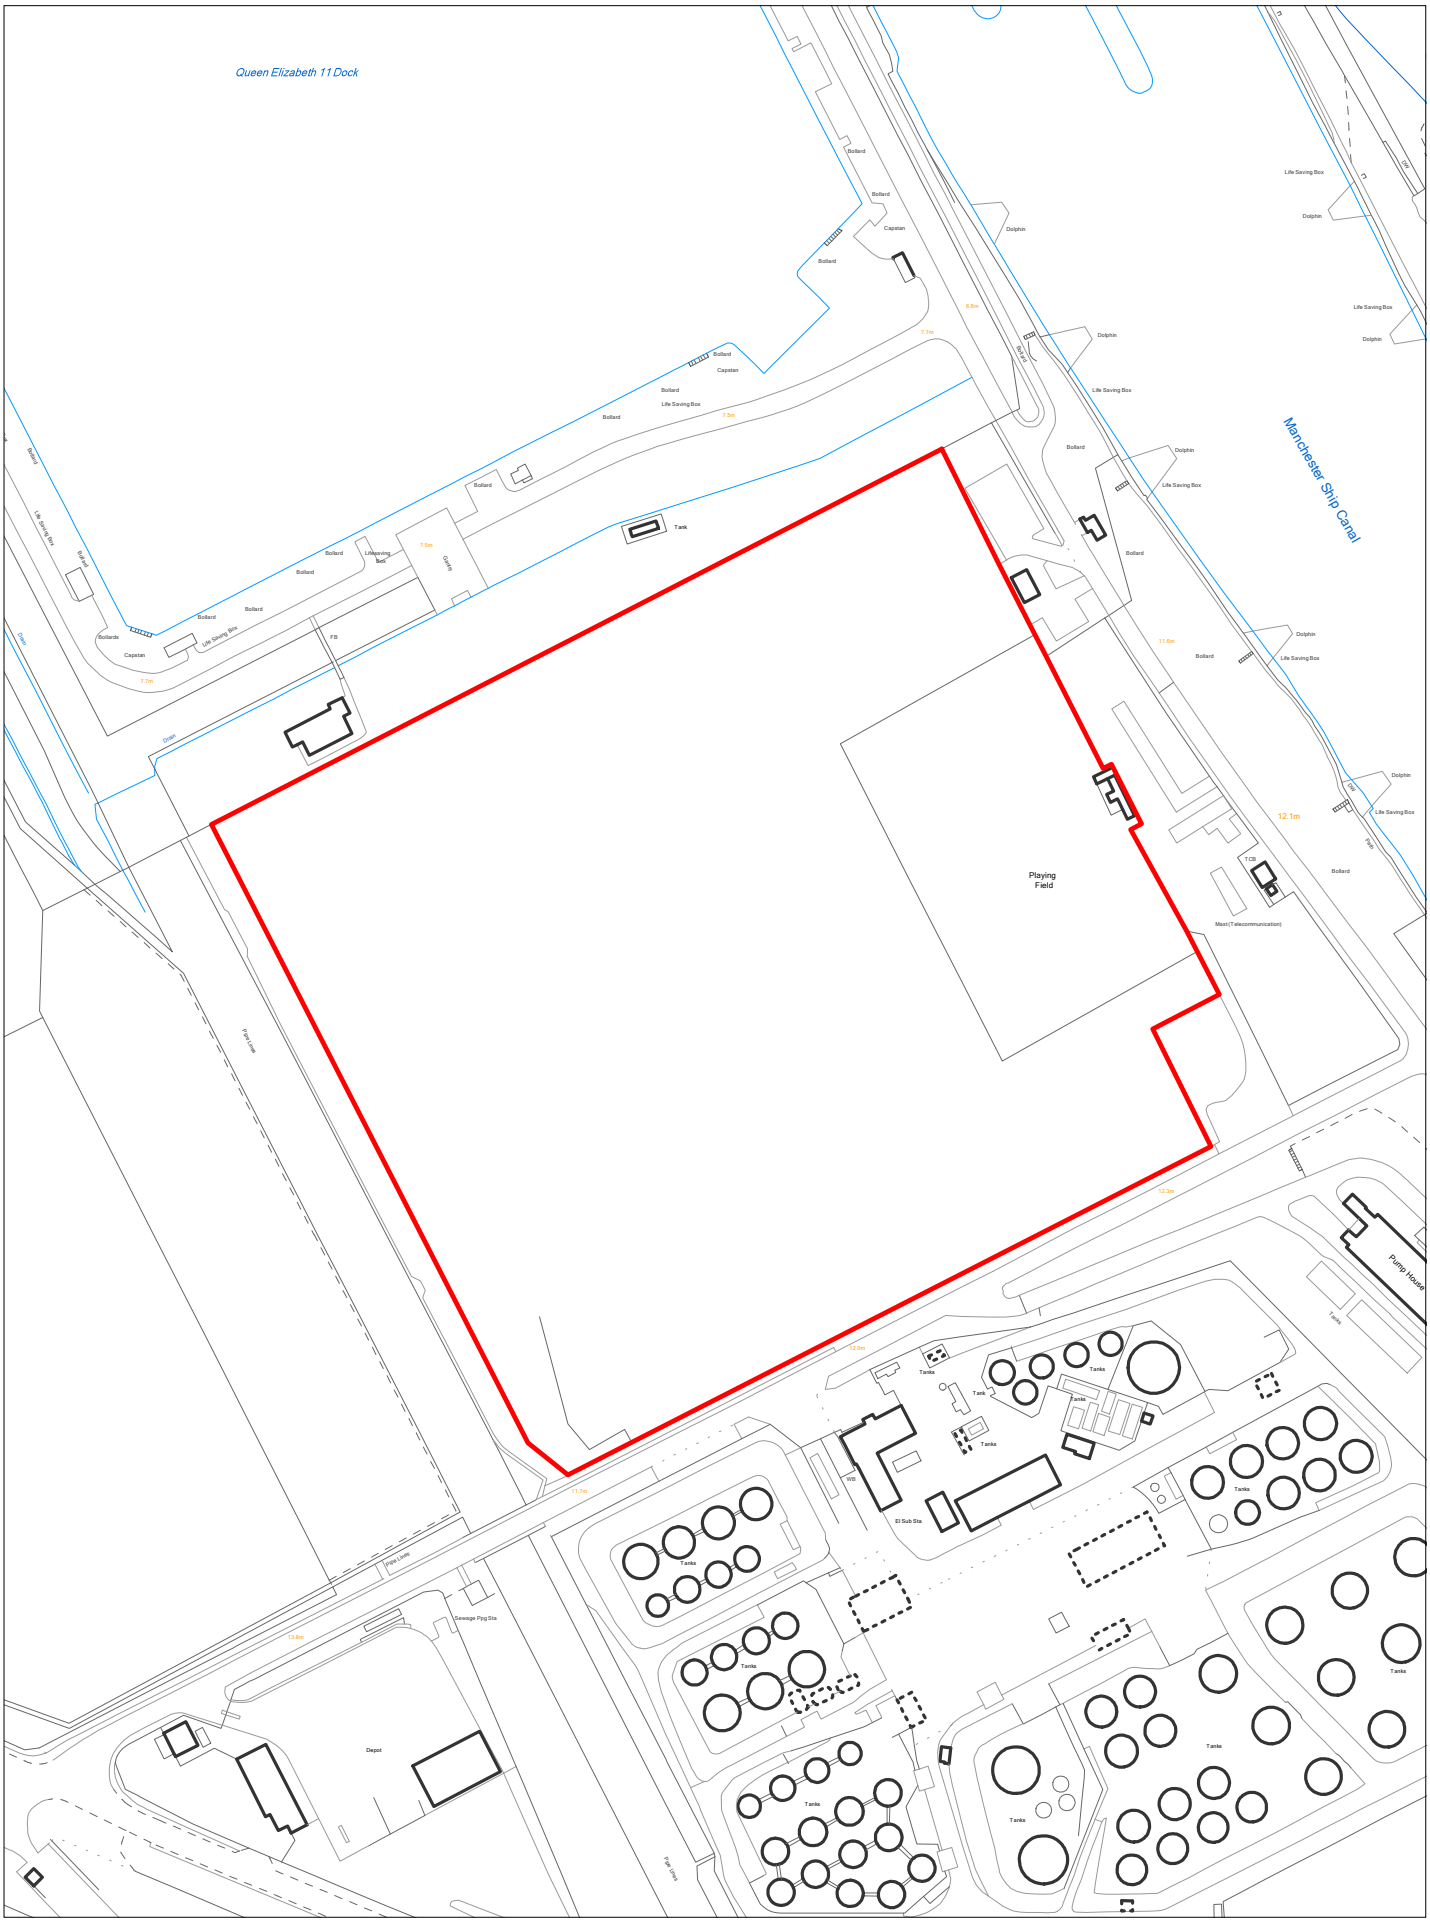

ELPS 006 Land at Queen Elizabeth Dock, Manchester Ship Canal

Scale 1:2500

© Crown copyright and database rights 2018 Ordnance Survey 100019803